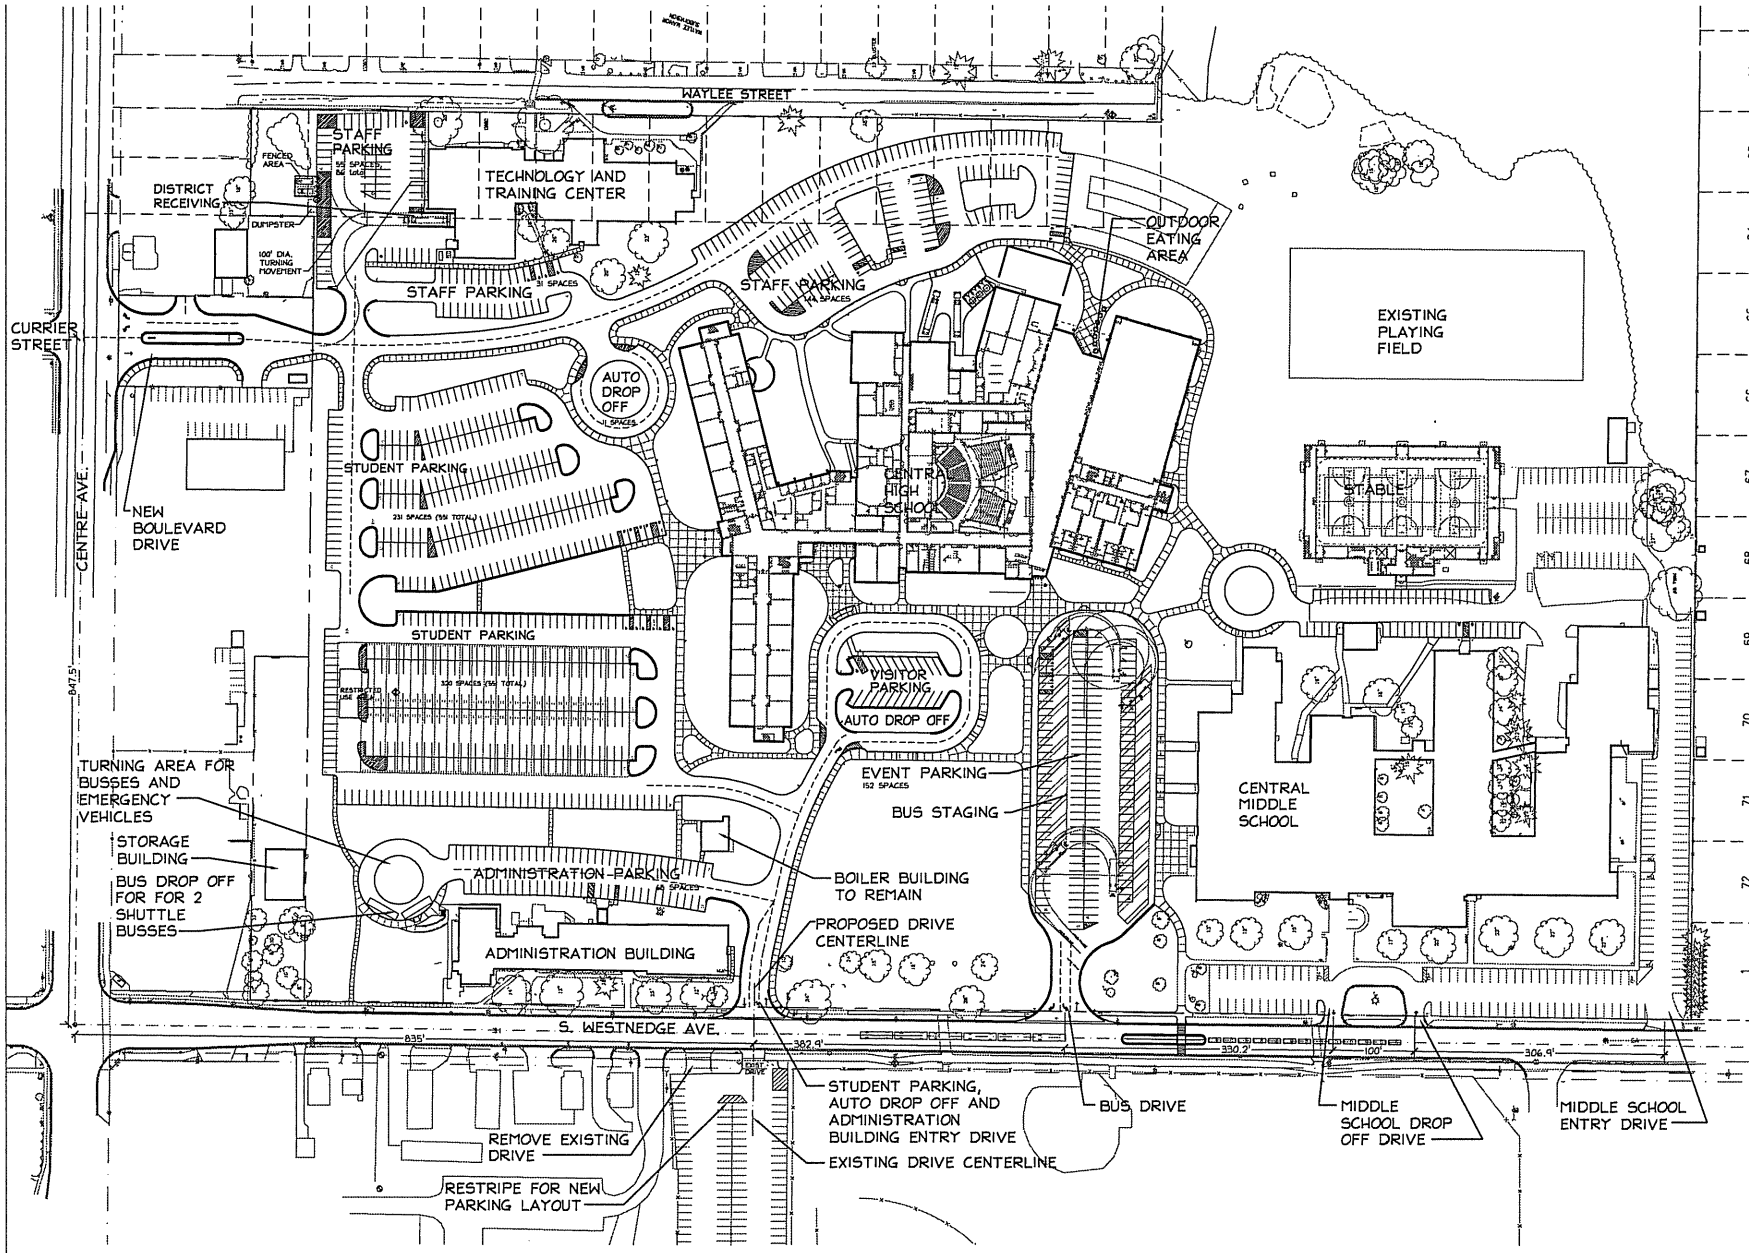

TMP ARCHITECTURE

TMP ASSOCIATES INC
490 WEST CENTRAL AVENUE
PORTAGE - MICHIGAN - 49024
PH - 269.327.0077 FX - 269.327.8090
E-MAIL - INFO@TMP-ARCHITECTURE.COM

REGISTRATION SEAL

CONSULTANT
OCBA
O'BOYLE COWELL BLALOCK & Associates, Inc.

PROJECT TITLE
Portage Central High School

Portage Public Schools
Portage, Michigan

DRAWING TITLE
Drive Study

ISSUE DATES

DATE	ISSUED FOR:
9.25.08	-

DRAWN ME
CHECKED --
APPROVED --

PROJECT NO.
07145

DRAWING NO.
SK-1