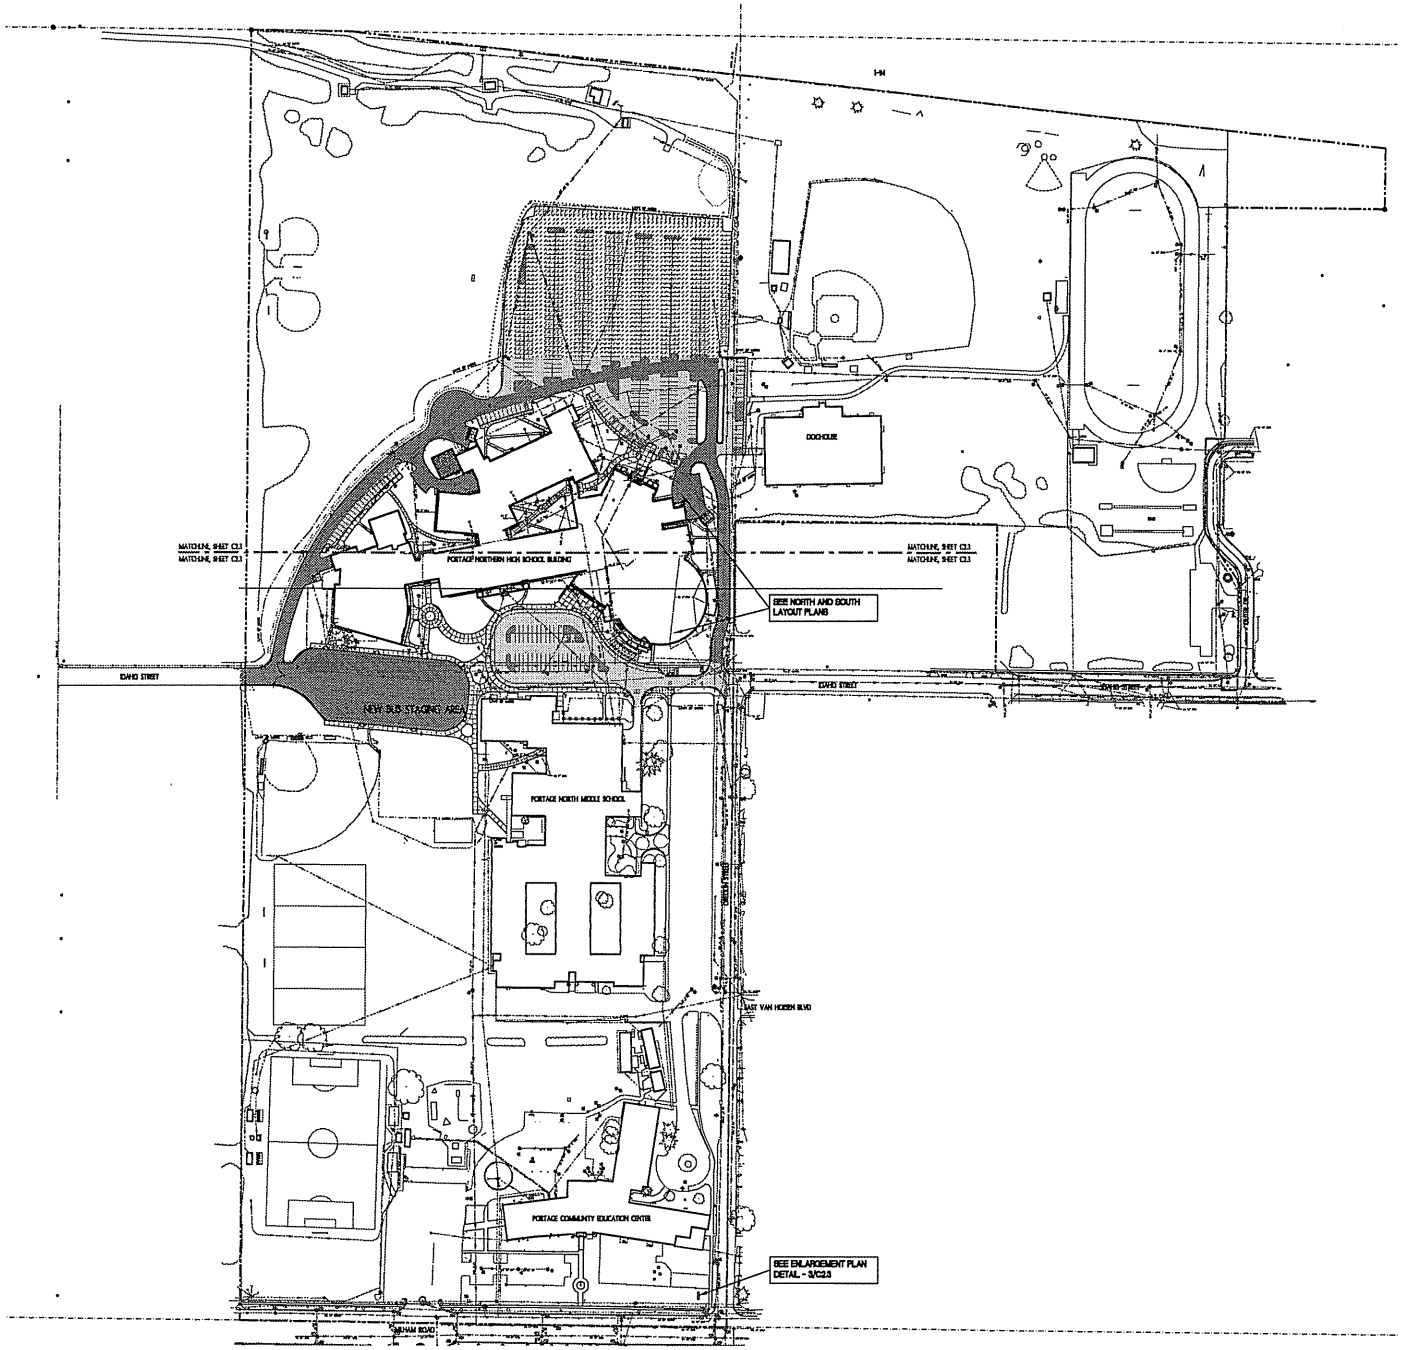


1 **Overall Site Layout Plan**
Scale 1" = 100'-0"

## PROPOSED FEATURES LEGEND:

| SYMBOL | DESCRIPTION |
|---|---|
| | ASPHALT PAVING- HEAVY DUTY |
| | ASPHALT PAVING- STANDARD DUTY |
| | EXISTING ASPHALT PAVING- SEALCOAT AND RESTRIPE |
| | 6" REINFORCED CONCRETE PAVING |
| | MECH. COURTYARD GRAVEL PAVING |
| | PROPOSED CONCRETE CURB AND GUTTER |
| | PROPOSED INTEGRAL WALK AND CURB |
| | CONC. PVMT FLUSH WITH ASPHALT PVMT BARRIER FREE RAMP - TYPE I |
| | BARRIER FREE RAMP - TYPE II |
| | CHAIN LINK FENCE |
| | SITE LIGHTING FIXTURE (SEE ELECTRICAL SITE PLAN) |
| | PROPERTY LINE |
| | LIMIT OF WORK |
| | ENLARGEMENT LIMIT LINE |
| | ALTERNATE BID LIMIT LINE |

| KEY | DESCRIPTION | DETAIL |
|---|---|---|
| A | CONCRETE CURB AND GUTTER | 4 /C5.2 |
| B | INTEGRAL CONCRETE WALK AND CURB | 6 /C5.2 |
| C | CONCRETE ROLLED CURB | 11 /C5.2 |
| D | CONCRETE STRAIGHT FACED CURB | 10 /C5.2 |
| E | BARRIER FREE RAMP TYPE I | 12 /C5.2 |
| F | BARRIER FREE RAMP TYPE II | 14 /C5.2 |
| G | ASPHALT PAVING - HEAVY DUTY | 1 /C5.2 |
| H | ASPHALT PAVING - STANDARD DUTY | 2 /C5.2 |
| J | SEALCOAT AND RESTRIPE EX. ASPHALT | SEE SPECS. |
| K | CONCRETE WALK | 5 /C5.2 |
| L | REINFORCED CONCRETE PAVING | 3 /C5.2 |
| M | STEEL GUARD POST | 15 /C5.2 |
| N | STEEL GUARDRAIL | 16 /C5.2 |
| P | CONC. BF RAMP WITH PIPE HANDRAIL | 20 /C5.2 |
| Q | BENCHES | 13 /C5.2 |
| R | TRASH RECEPTACLE | 21 /C5.2 |
| S | BIKE RACKS | 10 /C5.2 |
| T | TRAFFIC CONTROL GATE | 14 /C5.2 |
| U | CONCRETE RETAINING WALL | 8 /C5.2 |
| V | DUMPSTER ENCLOSURE PLANS | 4 /C5.1 |
| W | WOODEN DUMPSTER FENCING | 5 /C5.2 |
| X | MECH. COURTYARD GRAVEL PAVING | 7 /C5.2 |
| Y | WOODEN BOLLARD | 13 /C5.2 |
| Z | ASPHALT PAVING TRANSITION DETAIL | 4 /C5.2 |
| AA | CHAIN LINK FENCING | 17 /C5.2 |
| AB | EMERGENCY ACCESS CURBING, 12' LENGTH | 18 /C5.2 |
| AC | ASPHALT GRAPHICS | SEE SPECS. |
| SIGNS | | |
| B1 | STOP SIGN | SEE SPECS. |
| B2 | NO PARKING-FIRE LANE | SEE SPECS. |
| B3 | BUS ENTRANCE ONLY | SEE SPECS. |
| B4 | BARRIER FREE PARKING | SEE SPECS. |
| B5 | BARRIER FREE PARKING- VAN ACCESSIBLE | SEE SPECS. |
| B6 | SERVICE ENTRANCE ONLY | SEE SPECS. |
| B7 | MASONRY ENTRANCE SIGN | SEE ARCH. |
| B8 | DIRECTIONAL SIGNAGE "A" | 112 /C5.3 |
| B9 | DIRECTIONAL SIGNAGE "B" | 113 /C5.3 |
| B10 | DIRECTIONAL SIGNAGE "C" | 114 /C5.3 |
| B11 | DIRECTIONAL SIGNAGE "D" | 115 /C5.3 |

## LAYOUT NOTES:

1. SURVEY OF EXISTING CONDITIONS PROVIDED BY HURLEY & STEWART, LLC, 3600 SOUTH 8TH STREET, KALAMAZOO, MICHIGAN 49009, 269 553 8940.
2. PAVEMENT DIMENSIONS AND RADII ARE TO EDGE OF PAVEMENT OR BACK OF CURB.
3. DISCREPANCIES BETWEEN SITE AND PLANS SHOULD BE REPORTED TO ARCHITECT'S REPRESENTATIVE IMMEDIATELY.
4. VERIFY LOCATIONS OF ALL BELOW GRADE UTILITIES PRIOR TO BEGINNING WORK. 72 HOURS BEFORE YOU DIG CALL "MISS DIG" AT 1-800-482-7171.
5. PROVIDE BARRIER FREE PARKING SIGNS FOR ALL BARRIER FREE PARKING SPACES. ALL SIGNS TO COMPLY WITH THE MDOT PROGRAM MANUAL OF UNIFORM TRAFFIC CONTROL DEVICES.
6. SITE LAYOUT POINTS SHOULD BE ESTABLISHED AND PROTECTED FOR FUTURE SITE WORK.
7. REFER TO ARCHITECTURAL AND STRUCTURAL PLANS FOR EXTERIOR STOOP INFORMATION.

## BARRIER-FREE NOTES

BARRIER-FREE PARKING AND ACCESSIBLE ROUTE(S) MUST COMPLY WITH THE AMERICANS WITH DISABILITIES ACT AND MICHIGAN BARRIER-FREE CODE REQUIREMENTS, INCLUDING BUT NOT LIMITED TO THE FOLLOWING:
- 1:50 (2%) MAXIMUM CROSS-SLOPE ON ACCESSIBLE ROUTE.
- NO CHANGES IN LEVEL GREATER THAN 1/2" ALONG ACCESSIBLE ROUTE.
- 1:20 (5%) MAXIMUM LONGITUDINAL SLOPE ON ACCESSIBLE ROUTE (EXCEPT WHERE RAMPS ARE PROVIDED).
- 1:50 (2%) MAXIMUM SLOPE (IN ANY DIRECTION) IN B.F. PARKING AND ACCESS AISLES.

0 100 200 300
SCALE IN FEET

TMP ARCHITECTURE

TMP ASSOCIATES INC
420 WEST CENTER AVENUE
PORTAGE - MICHIGAN - 49024
PH - 269.323.0270 FX - 269.327.9090
EM: INFO@TMP-ARCHITECTURE.COM

REGISTRATION SEAL

CONSULTANT

OCBA
O'BOYLE COWELL BLALOCK & Associates, Inc.
Landscape Architecture
Urban Planning
Site Planning
Environmental Assessment
Graphics & Signage

PROJECT TITLE

# Northern High School Addition and Remodel

Portage Public Schools
Portage, Michigan

DRAWING TITLE

## Overall Site Layout Plan

ISSUE DATES

| DATE | ISSUED FOR: |
|---|---|
| 06/06/08 | 100% DESIGN DEVELOPMENT |
| 08/03/08 | 60% CONSTRUCTION DESIGN |
| 09/08/08 | 90% CONSTRUCTION DESIGN |
| 09/26/08 | 100% CD REVIEW |

DRAWN –
CHECKED –
APPROVED –

PROJECT NO.
07144

DRAWING NO.
C2.1